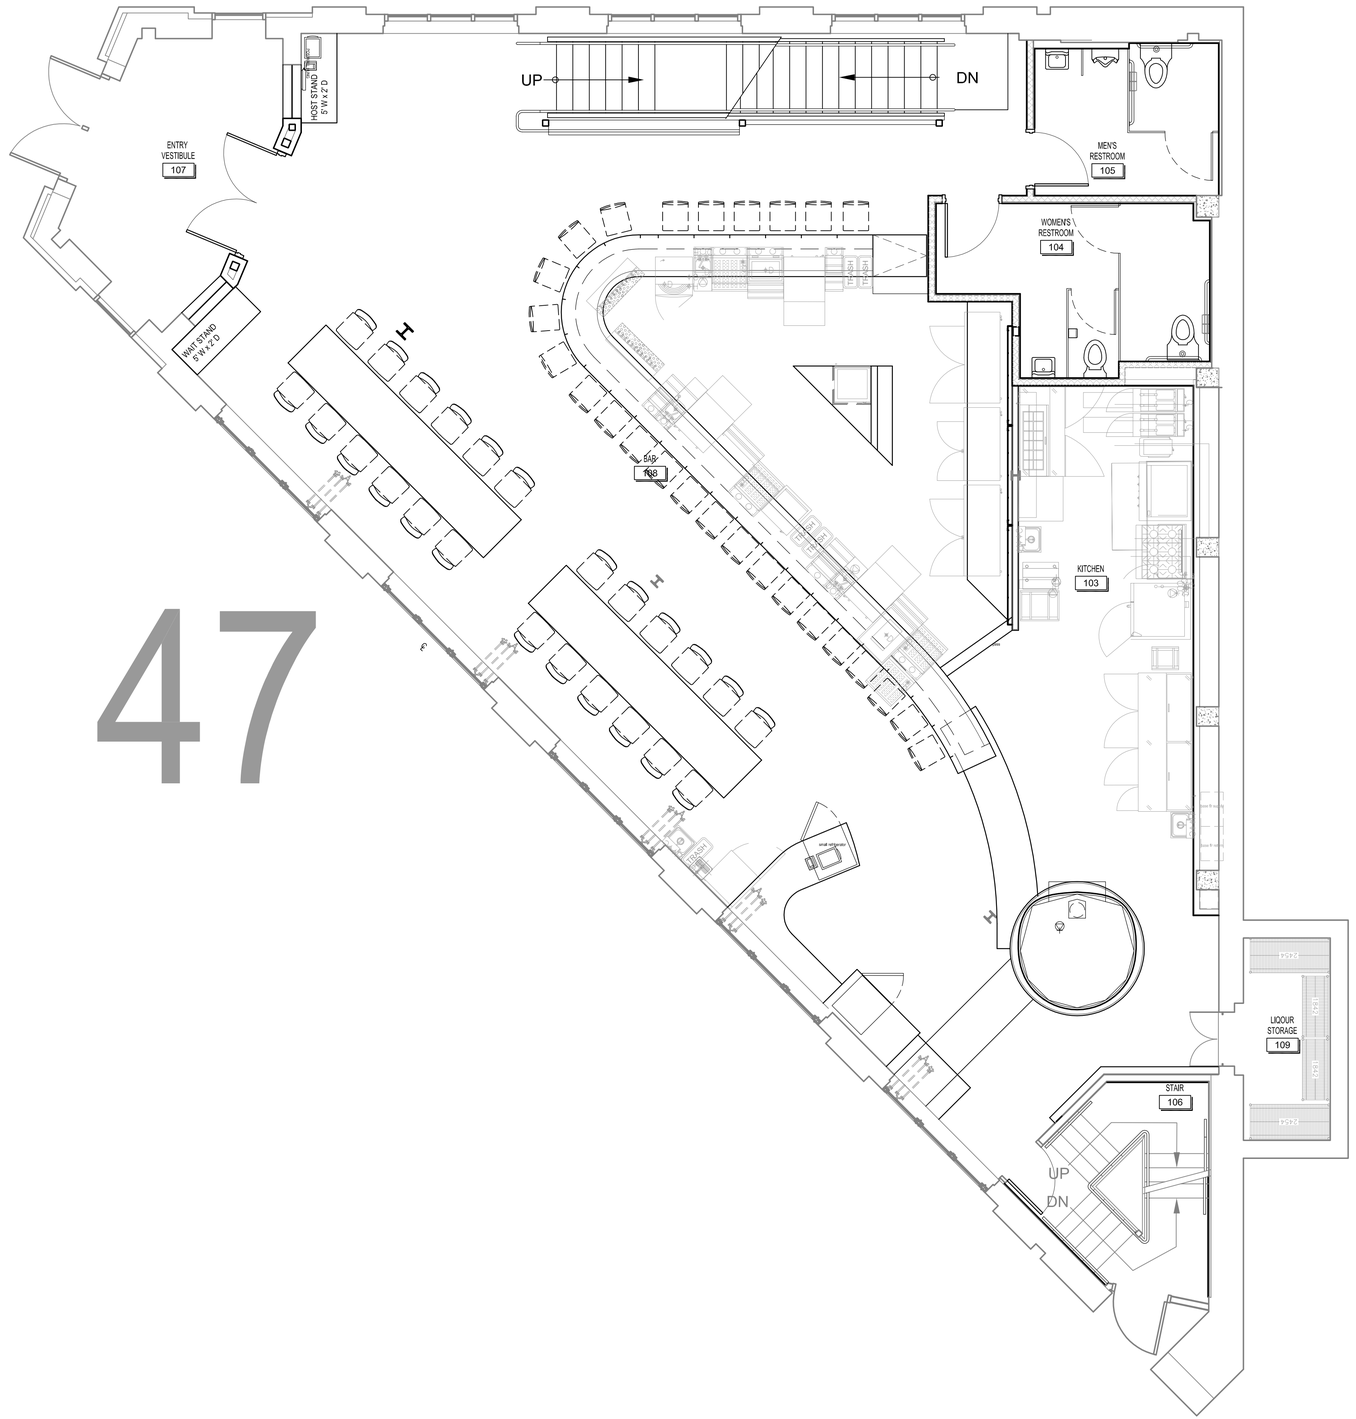

47

A1 FIRST LEVEL FURNITURE PLAN

1/4" = 1'-0"

OPN ARCHITECTS

CEDAR RAPIDS • DES MOINES • MADISON

301 N. BROOM ST., SUITE 100
MADISON, WI 53703
608/819-0260 PHONE
www.opnarchitects.com
opn@opnarchitects.com

All reports, plans, specifications, computer files, field data, notes and other documents and instruments prepared by OPN Architects, Inc. as instruments of service shall remain the property of OPN Architects, Inc. OPN Architects, Inc. shall retain all common law, statutory and other reserved rights, including the copyright thereto.

© 2015 OPN Architects, Inc.

Building Owner
Urban Land Interests
10 East Doty Street, Suite 300
Madison, WI 53703

Tenant
Lucille
Madison, WI 53703

Project
TENANT IMPROVEMENTS:
Lucille Interior Remodel
101 King Street
Madison, WI 53703

Contractor

Consultants

Issue & Revision Dates

DESIGN DEVELOPMENT DOCUMENT SET	05/09/2015
STRUCTURAL CONSTRUCTION DOCUMENT SET	10/16/2015
UPDATED PRICING SET	10/22/2015

UPDATED PRICING SET

Drawing
FINISH FLOOR PLAN

OPN Project No. 15601000

A161

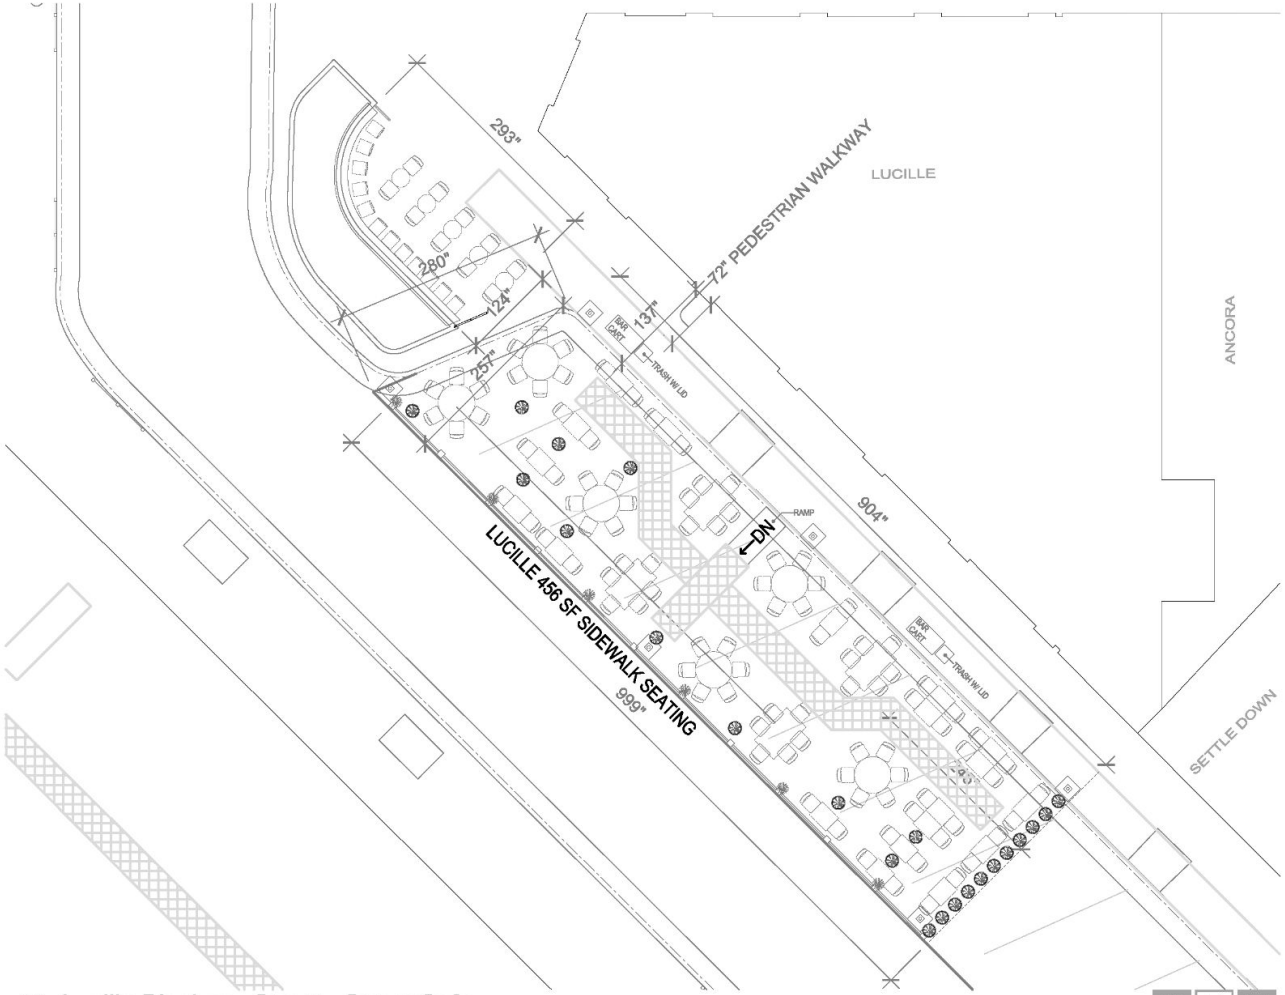

LEGEND

- ADA PATH
- 6'-0" RAMP
- PREFABRICATED RAMP
- BAR CART
- TRASH W/ LID
- PLANT/PLANTER
- HANGING BASKET (PLANT)
- LIGHT BOXES
- BAR STOOL
- 2 SEAT TABLE W/O UMBRELLA
- 2 SEAT TABLE W/ UMBRELLA
- 6 SEAT TABLE W/ UMBRELLA
- 6 SEAT TABLE W/ UMBRELLA

1 Lucille Pinckney Street - Street Cafe

3/32" = 1'-0"

02-01-2023

OPN ARCHITECTS